POR. OF SEC. 35 & 36, T.12 N., R.6 E., M.D.B.&M.

Twelve Bridges Village 9, Large Lot Subdivision, M.O.R. Bk. AA, Pg. 68
Twelve Bridges Village 9, Unit 2, M.O.R. Bk. AA, Pg. 73

335–10

1"= 100'

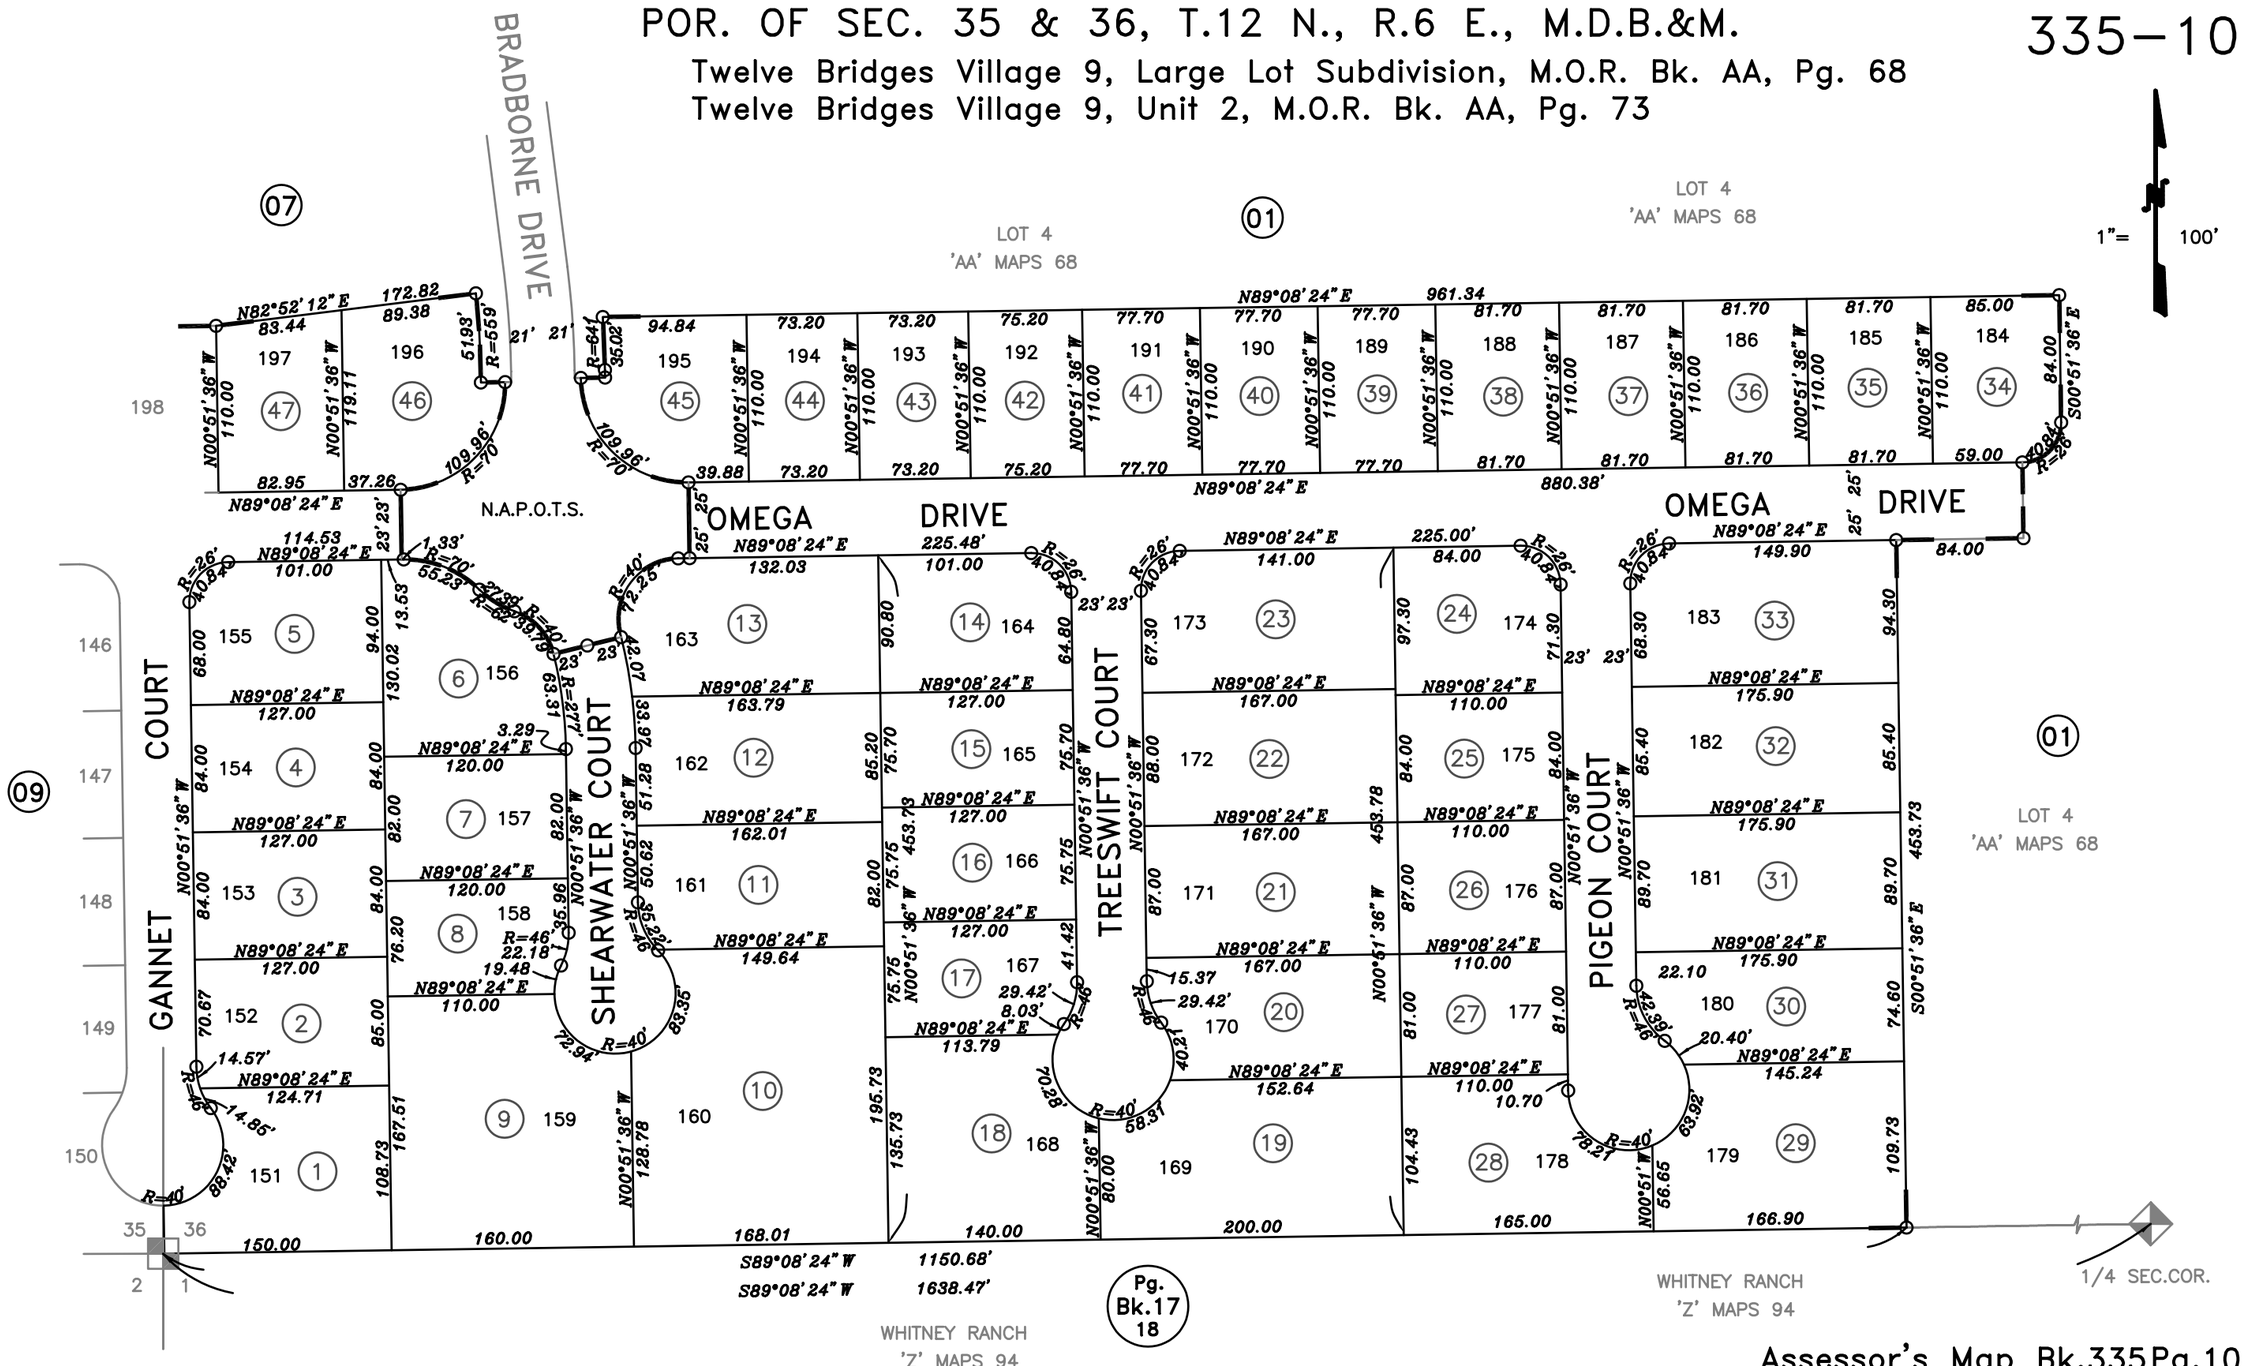

Assessor's Map Bk.335Pg.10
County of Placer, Calif.

02–02–2006 RNP/GHM
Page Redrawn Electronically
Formerly Por 335–010–015–000

NOTE
1. All distances on curved lines are arc length measurements.
2. N.A.P.O.T.S. – Not A Part Of This Subdivision

NOTE
This map was prepared for assessment purposes only, and is not intended to illustrate legal building sites or establish precedence over local ordinances. Official information concerning size or use of any parcel should be obtained from recorded documents and local governing agencies.

NOTE
Assessor's Block Numbers Shown in Ellipses.
Assessor's Parcel Numbers Shown in Circles.